



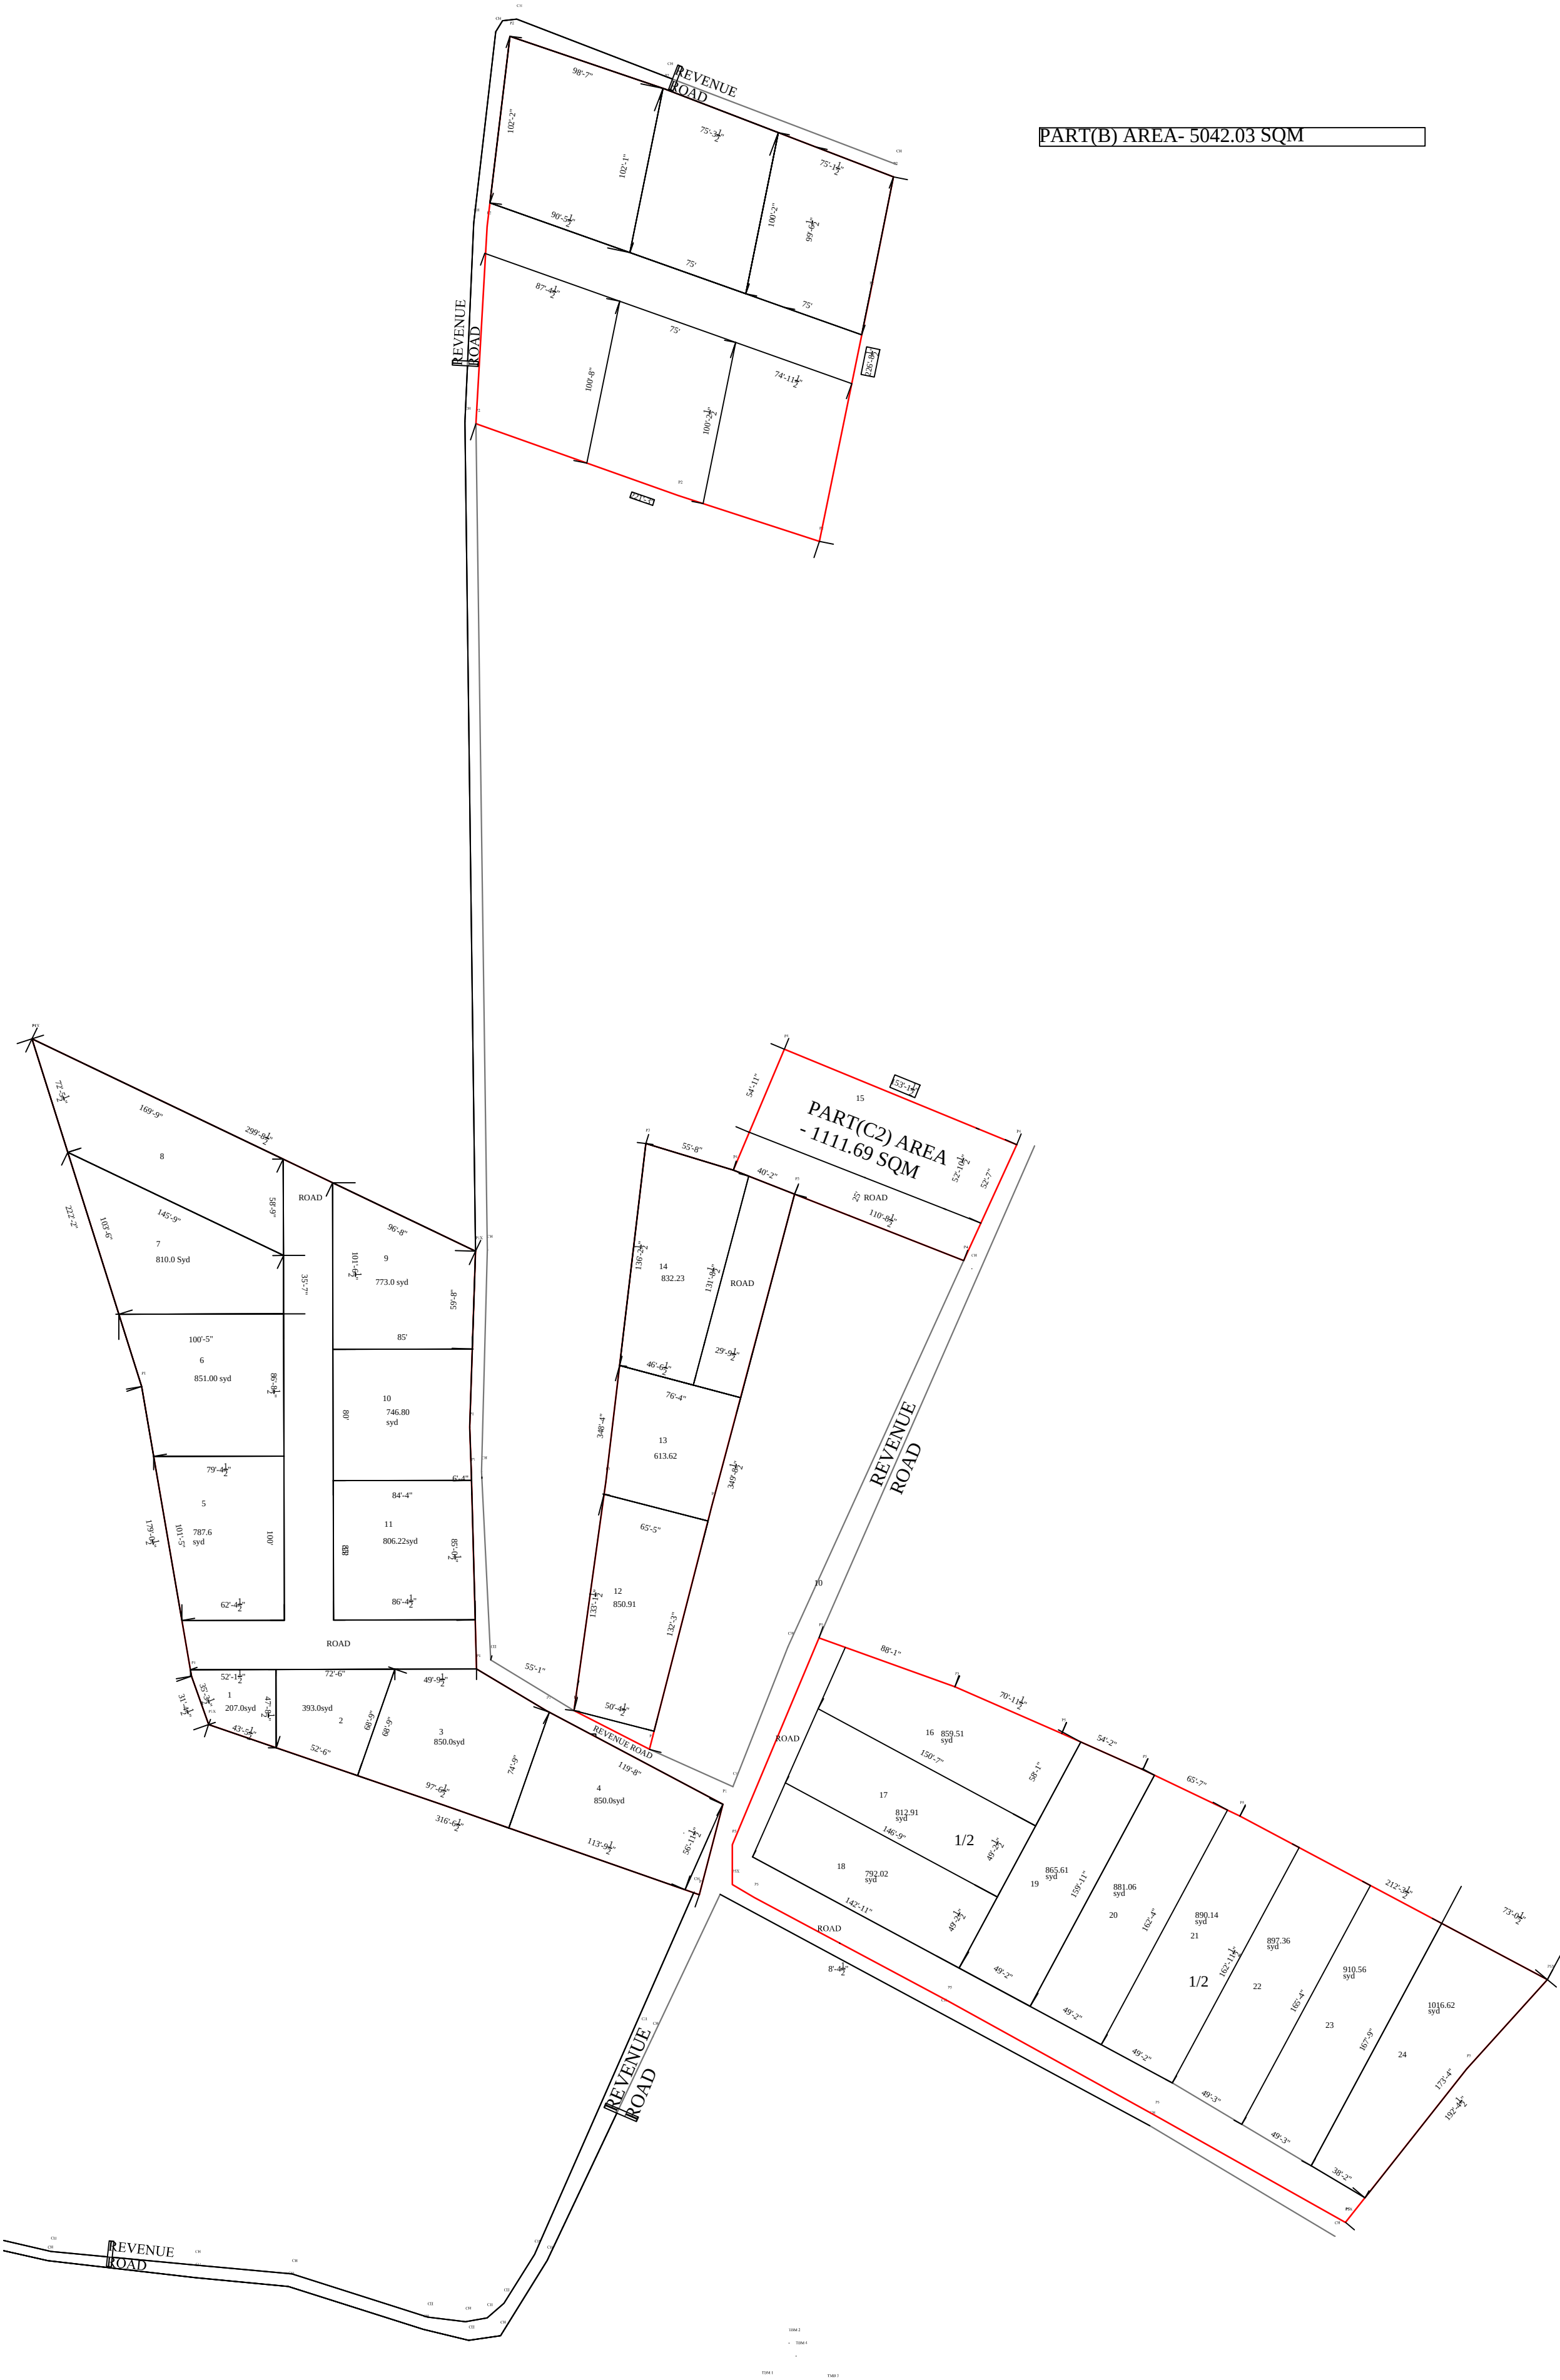

PART(B) AREA- 5042.03 SQM

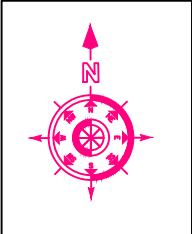

Topography Survey Plan of
Site At-Hastinapur

LEGEND:	SYMBOL
BOUNDRY LINE	
ROAD	
NALA	
BUILDING	
PARK	
TREE	
LIGHT POLE	

AREA CHART:

PART(A) AREA- 7970.91 SQM
PART(B) AREA- 5042.03 SQM
PART(C1) AREA- 2307.08 SQM
PART(C2) AREA- 1111.69 SQM
PART(D) AREA- 7680.73 SQM

TOTAL AREA- 24112.44 SQM
(28838.478 SQYD)

OWNER:

MR-DINESH

DATE	22 AUG 2026
------	-------------

Engineer:	ISO 9001:2008 Certificate no-102516-A01
-----------	--

ARUN KUMAR
CHAUHAN& CHAUHAN ASSOCIATES
Engineer, Designer, Total station & DGPS Surveyor
C-484, GANGA NAGAR, MEERUT,
PH- 9412104019 FAX-0121-4001185
EMAIL- chauhan_mahimaa@rediffmail.com
Email- info.landsurvey.in , Web site- www.landsurvey.in